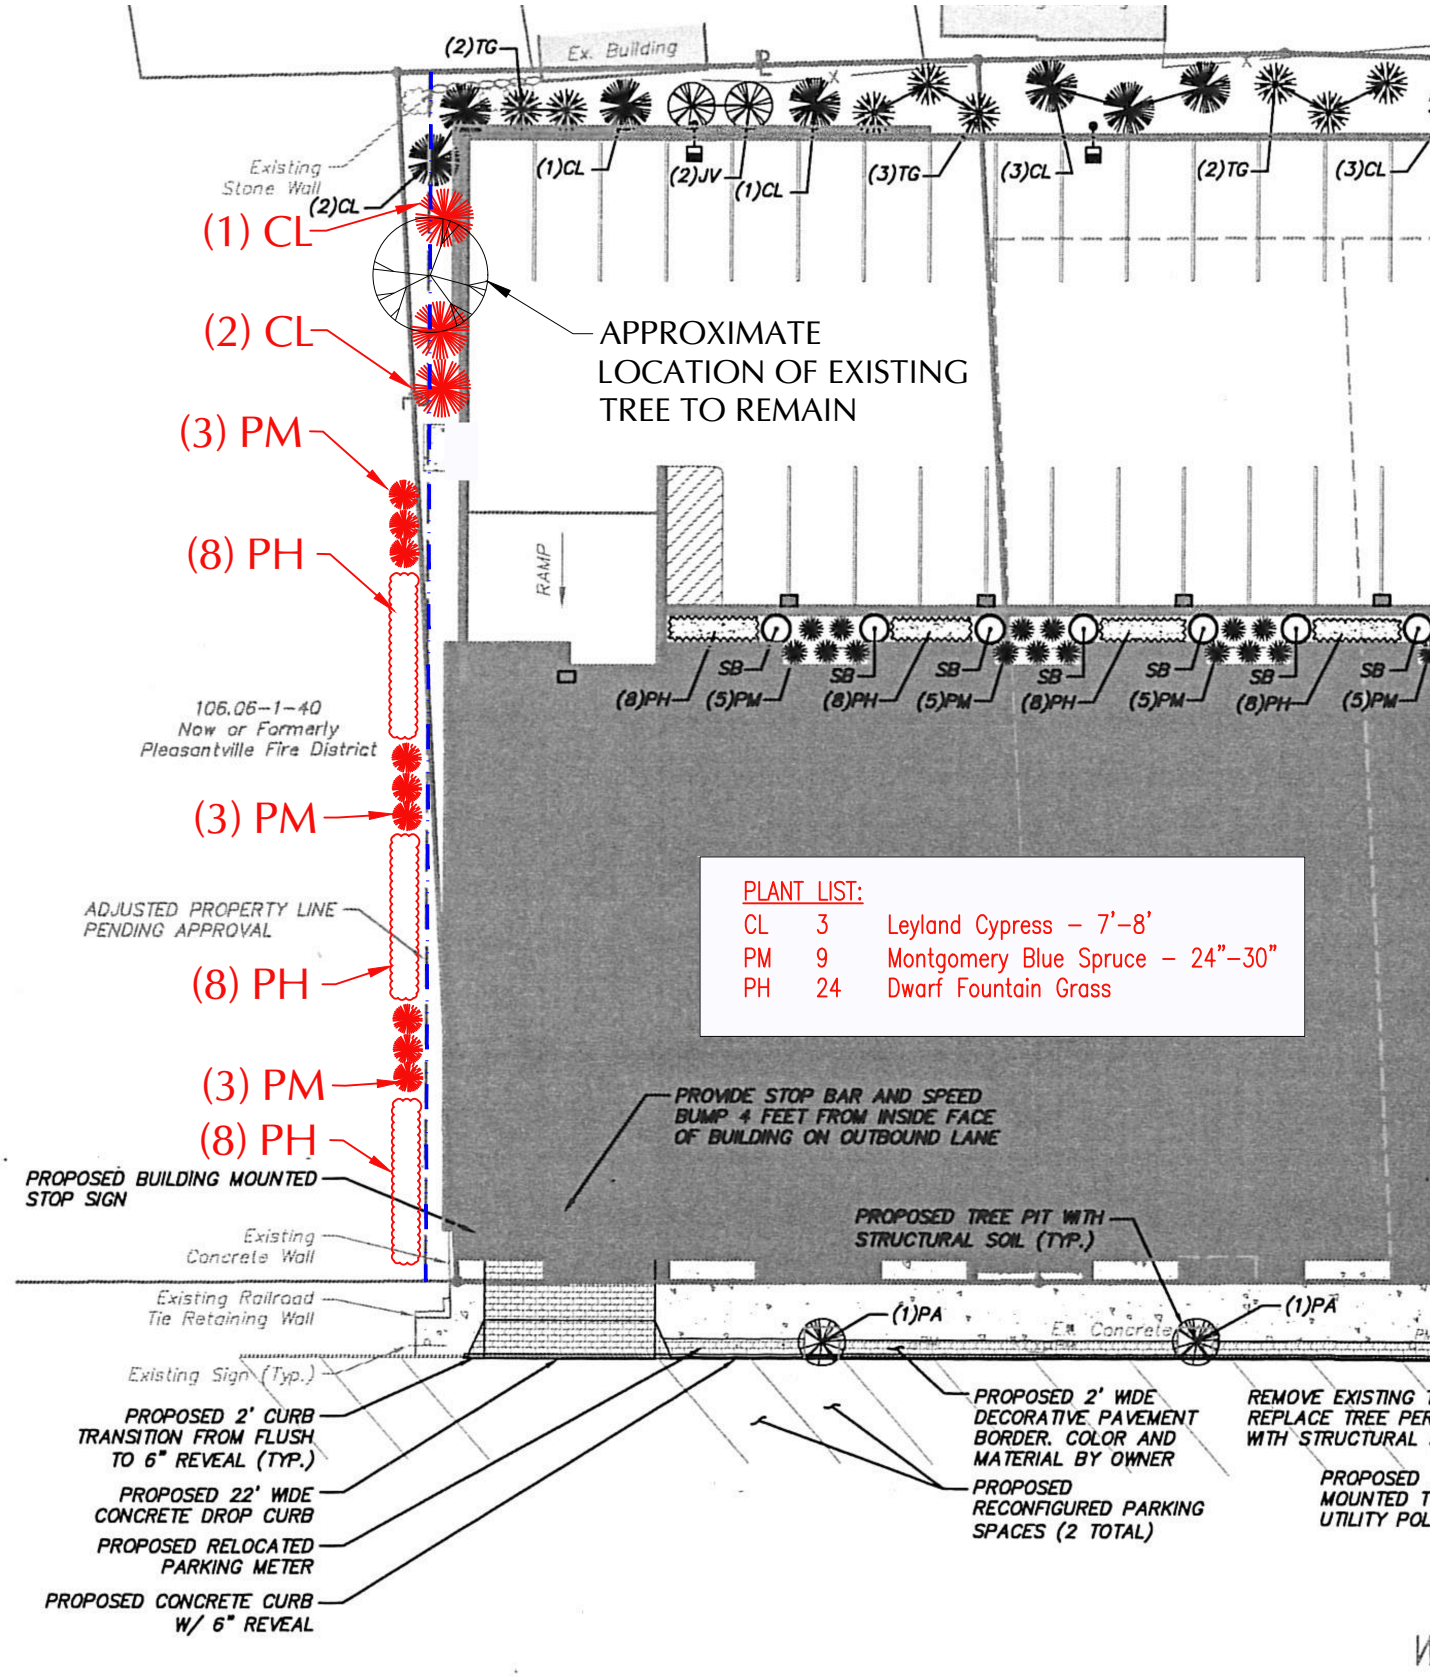

GB ds
GALLIN BEELER DESIGN STUDIO

WASHINGTON AVENUE LOFTS

Pleasantville, NY

Supplemental Landscape Plan

2017-10-05